




PL-SHT REV. 5

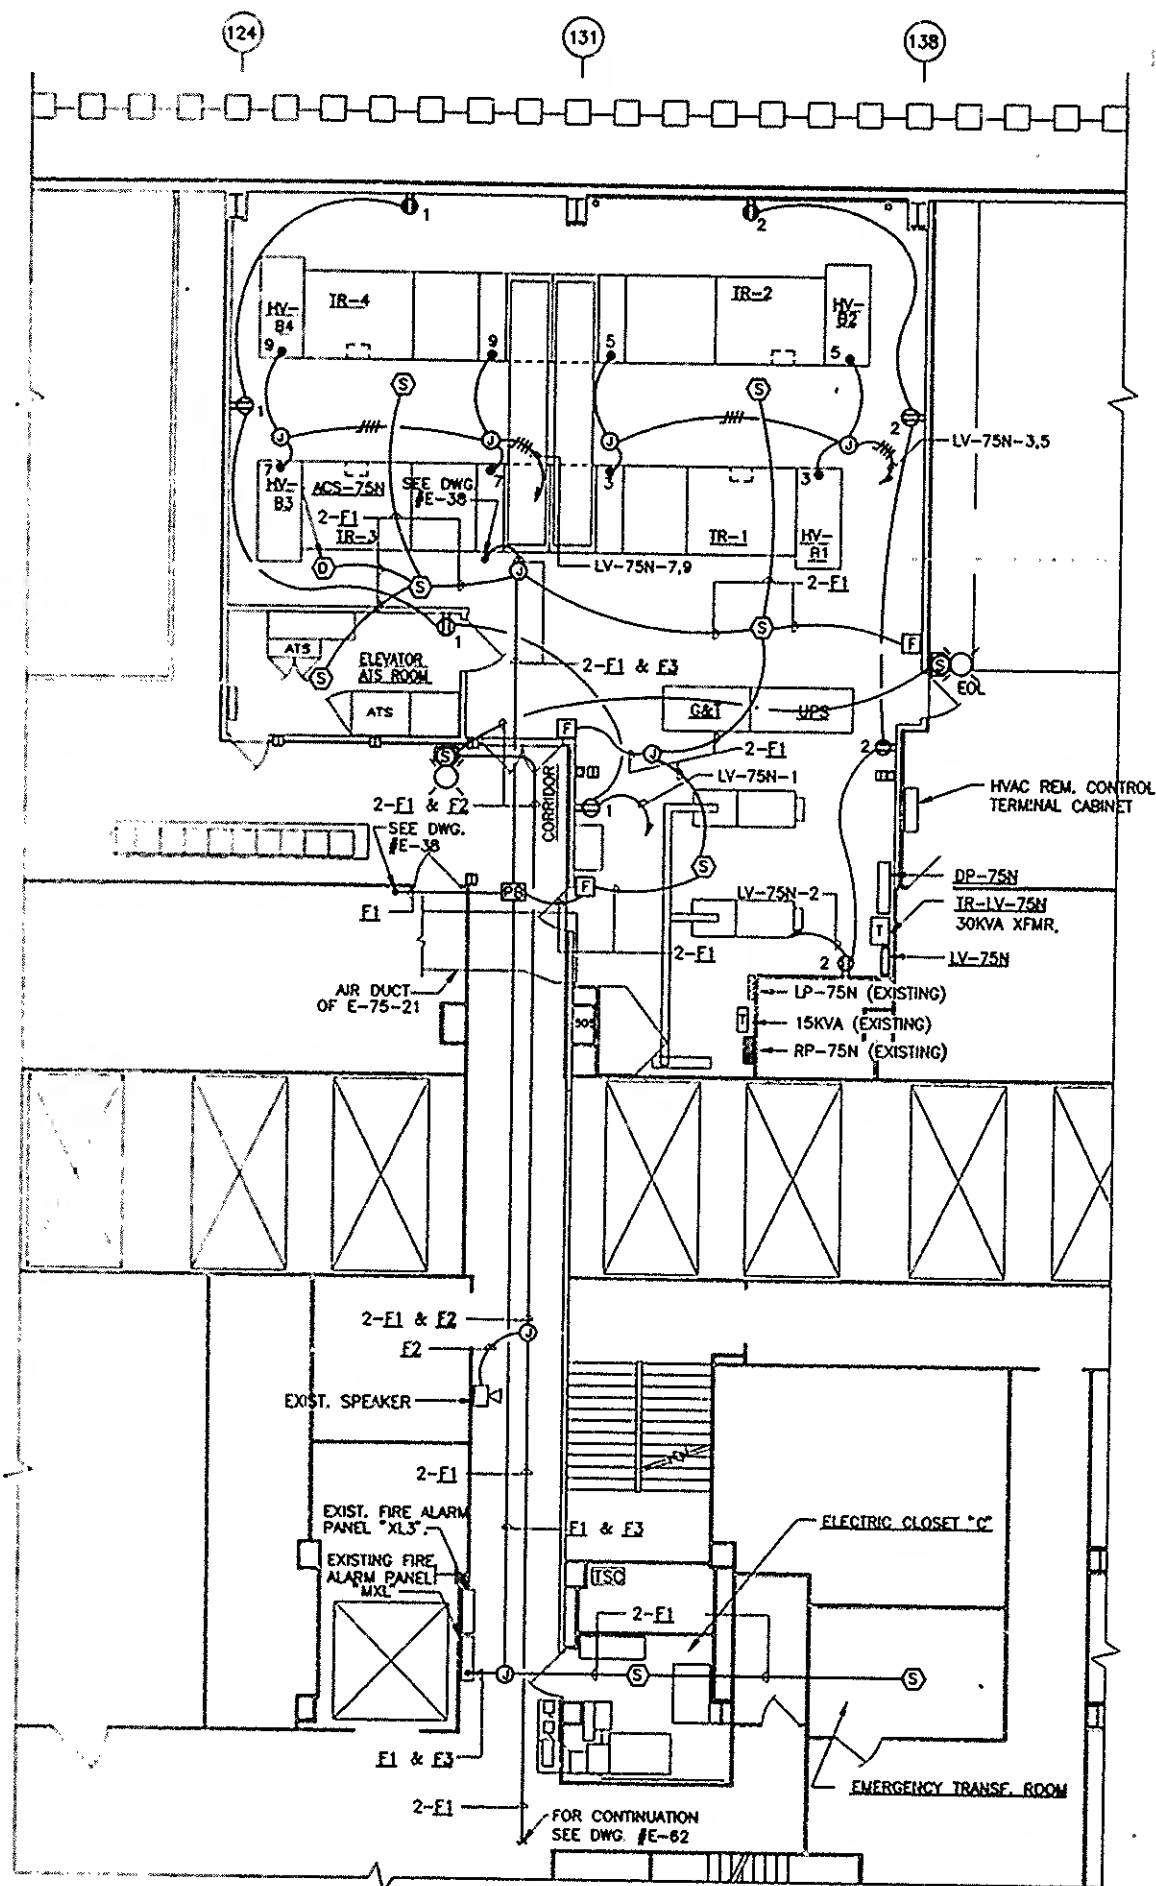


PLAN - SUBSTATION SS-75N
FIRE ALARM PLAN - STAGE I & III, POWER PLAN - STAGE III

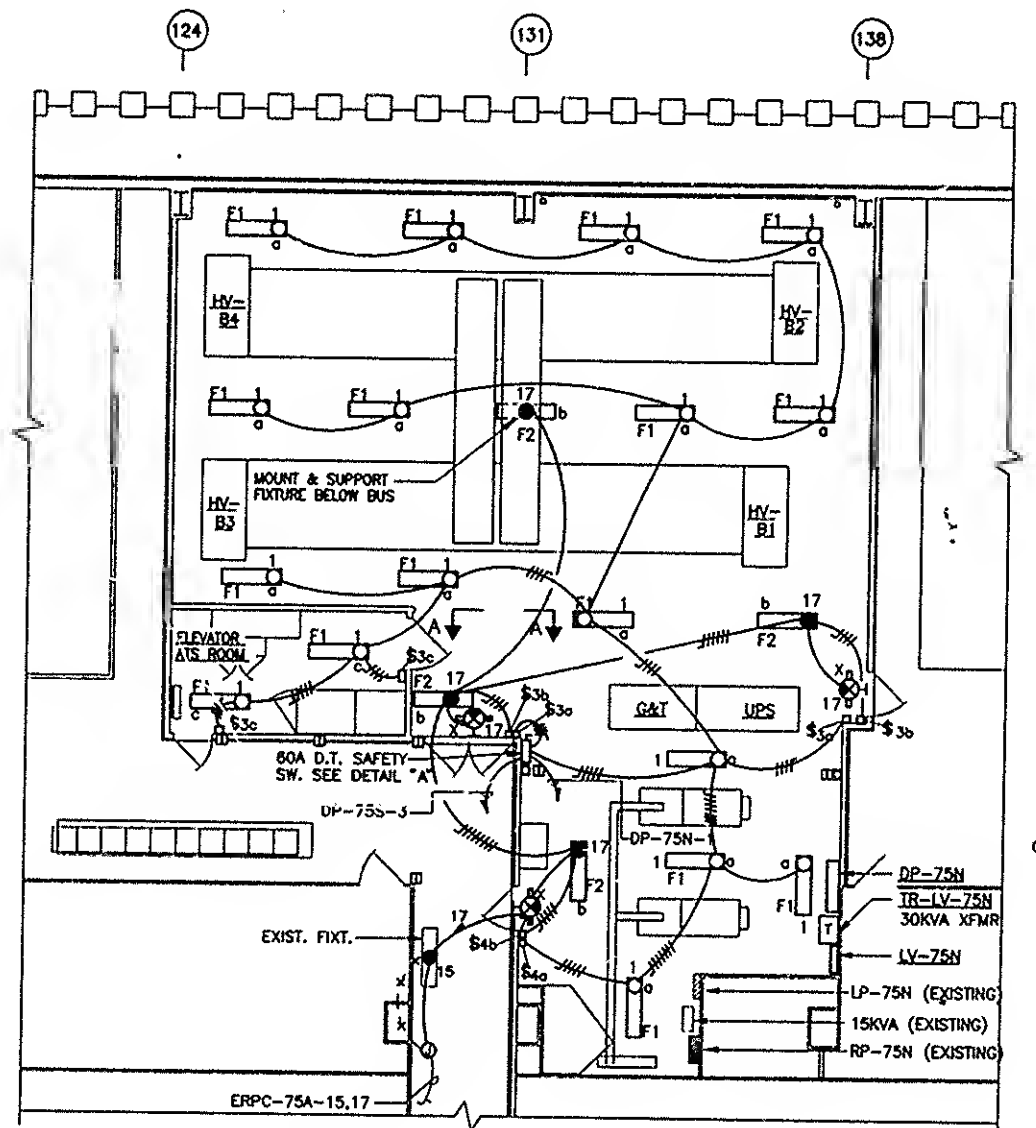

PLAN - SUBSTATION SS-75N
LIGHTING PLAN - STAGE III

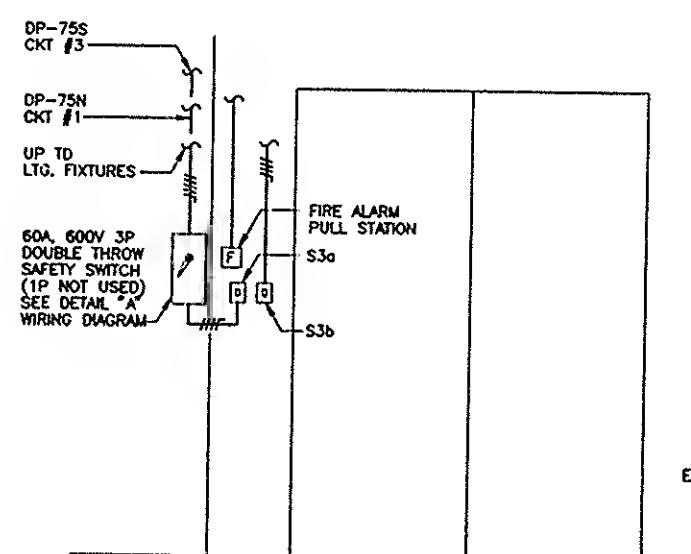

SECTION A-A

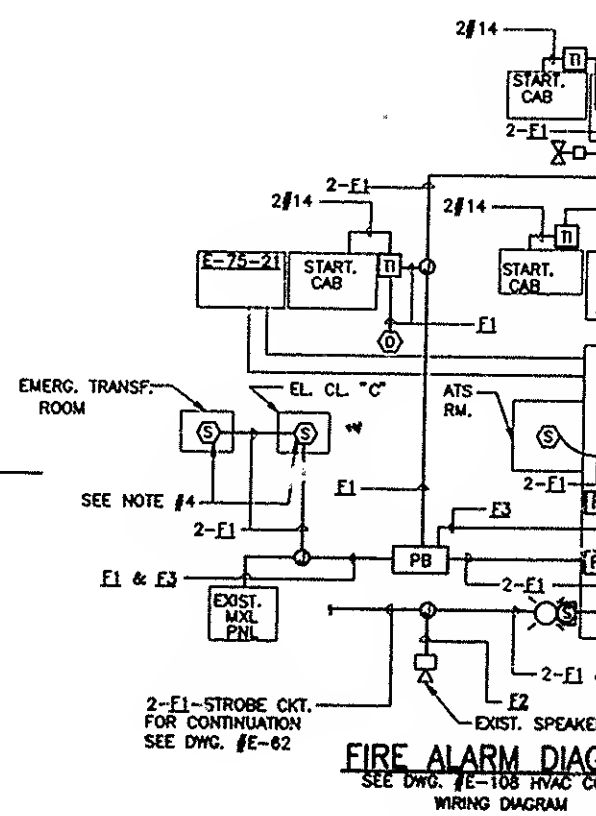

FIRE ALARM DIAG
SEE DWG. #E-108 HVAC C
WIRING DIAGRAM